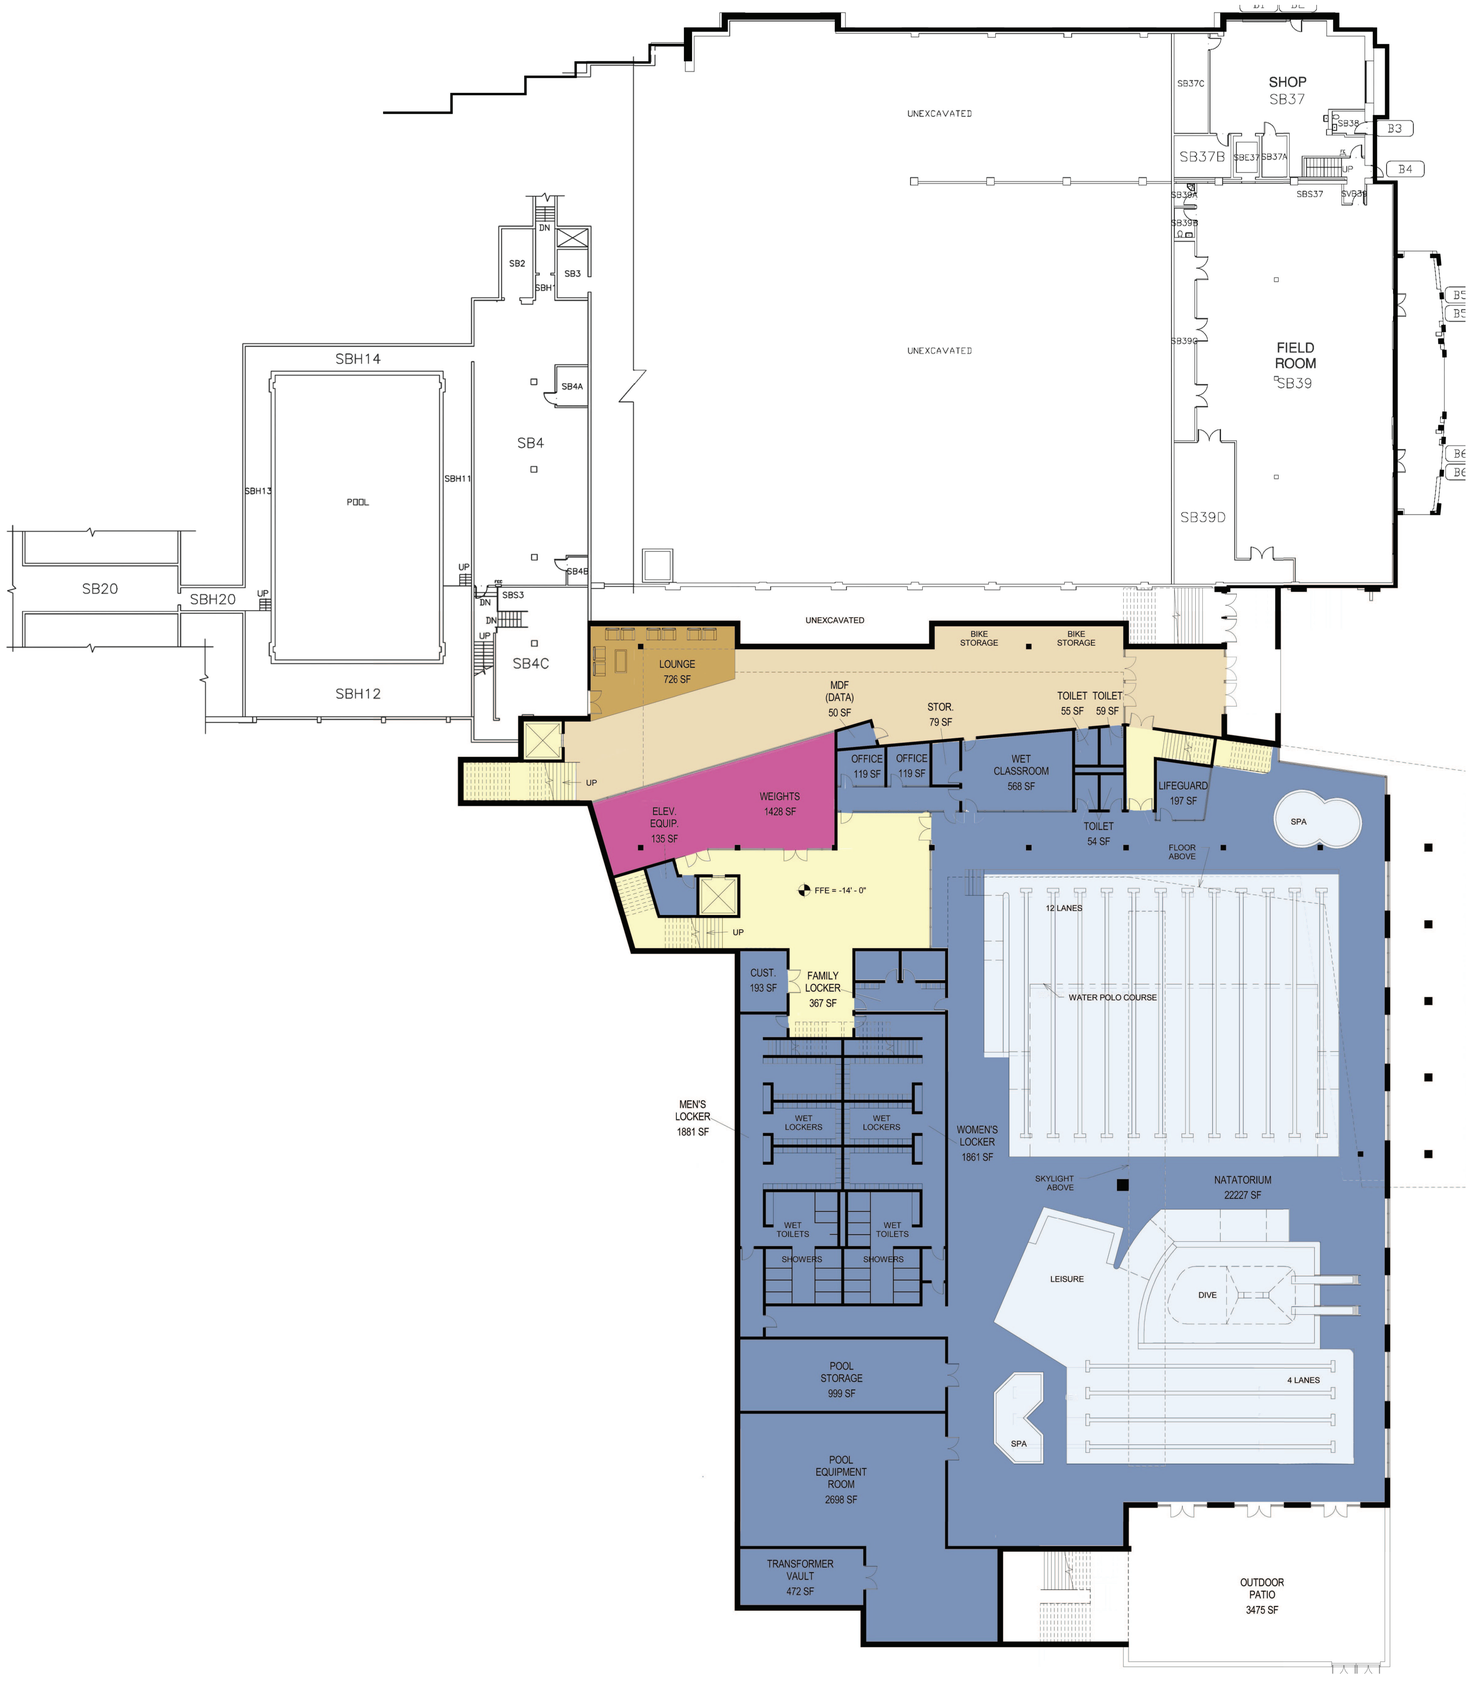

STUDENT RECREATION CENTER

University of Oregon

Lower Level Floor Plan

RDg... PA

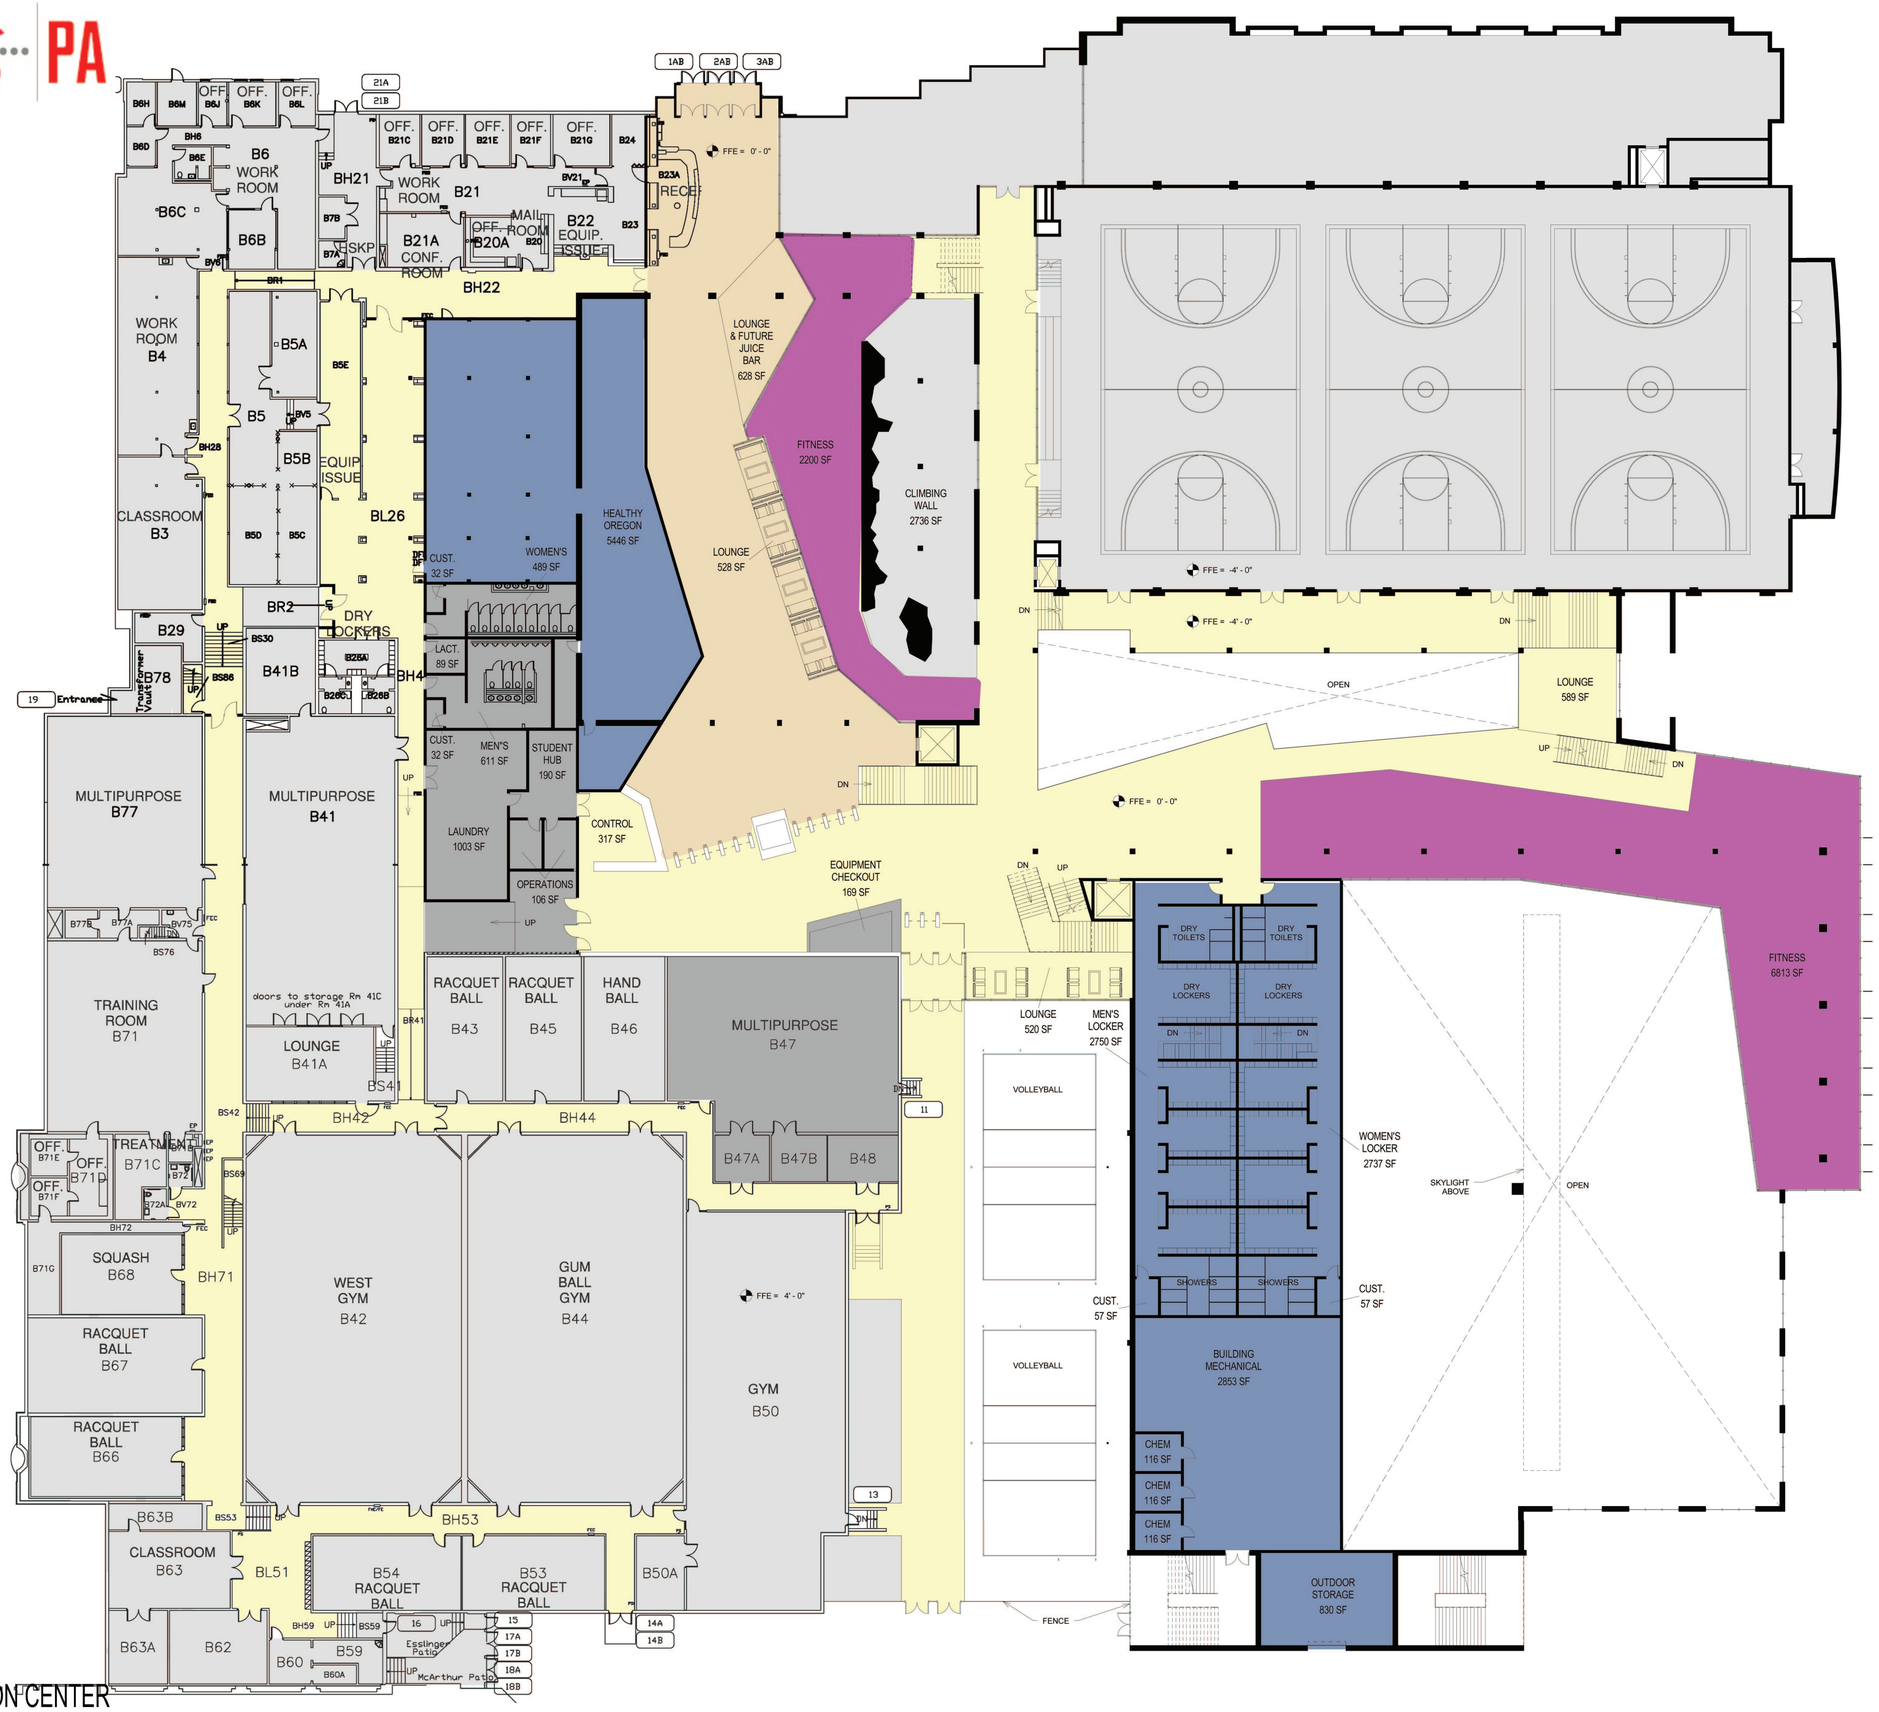

STUDENT RECREATION CENTER

University of Oregon

Main Level Floor Plan

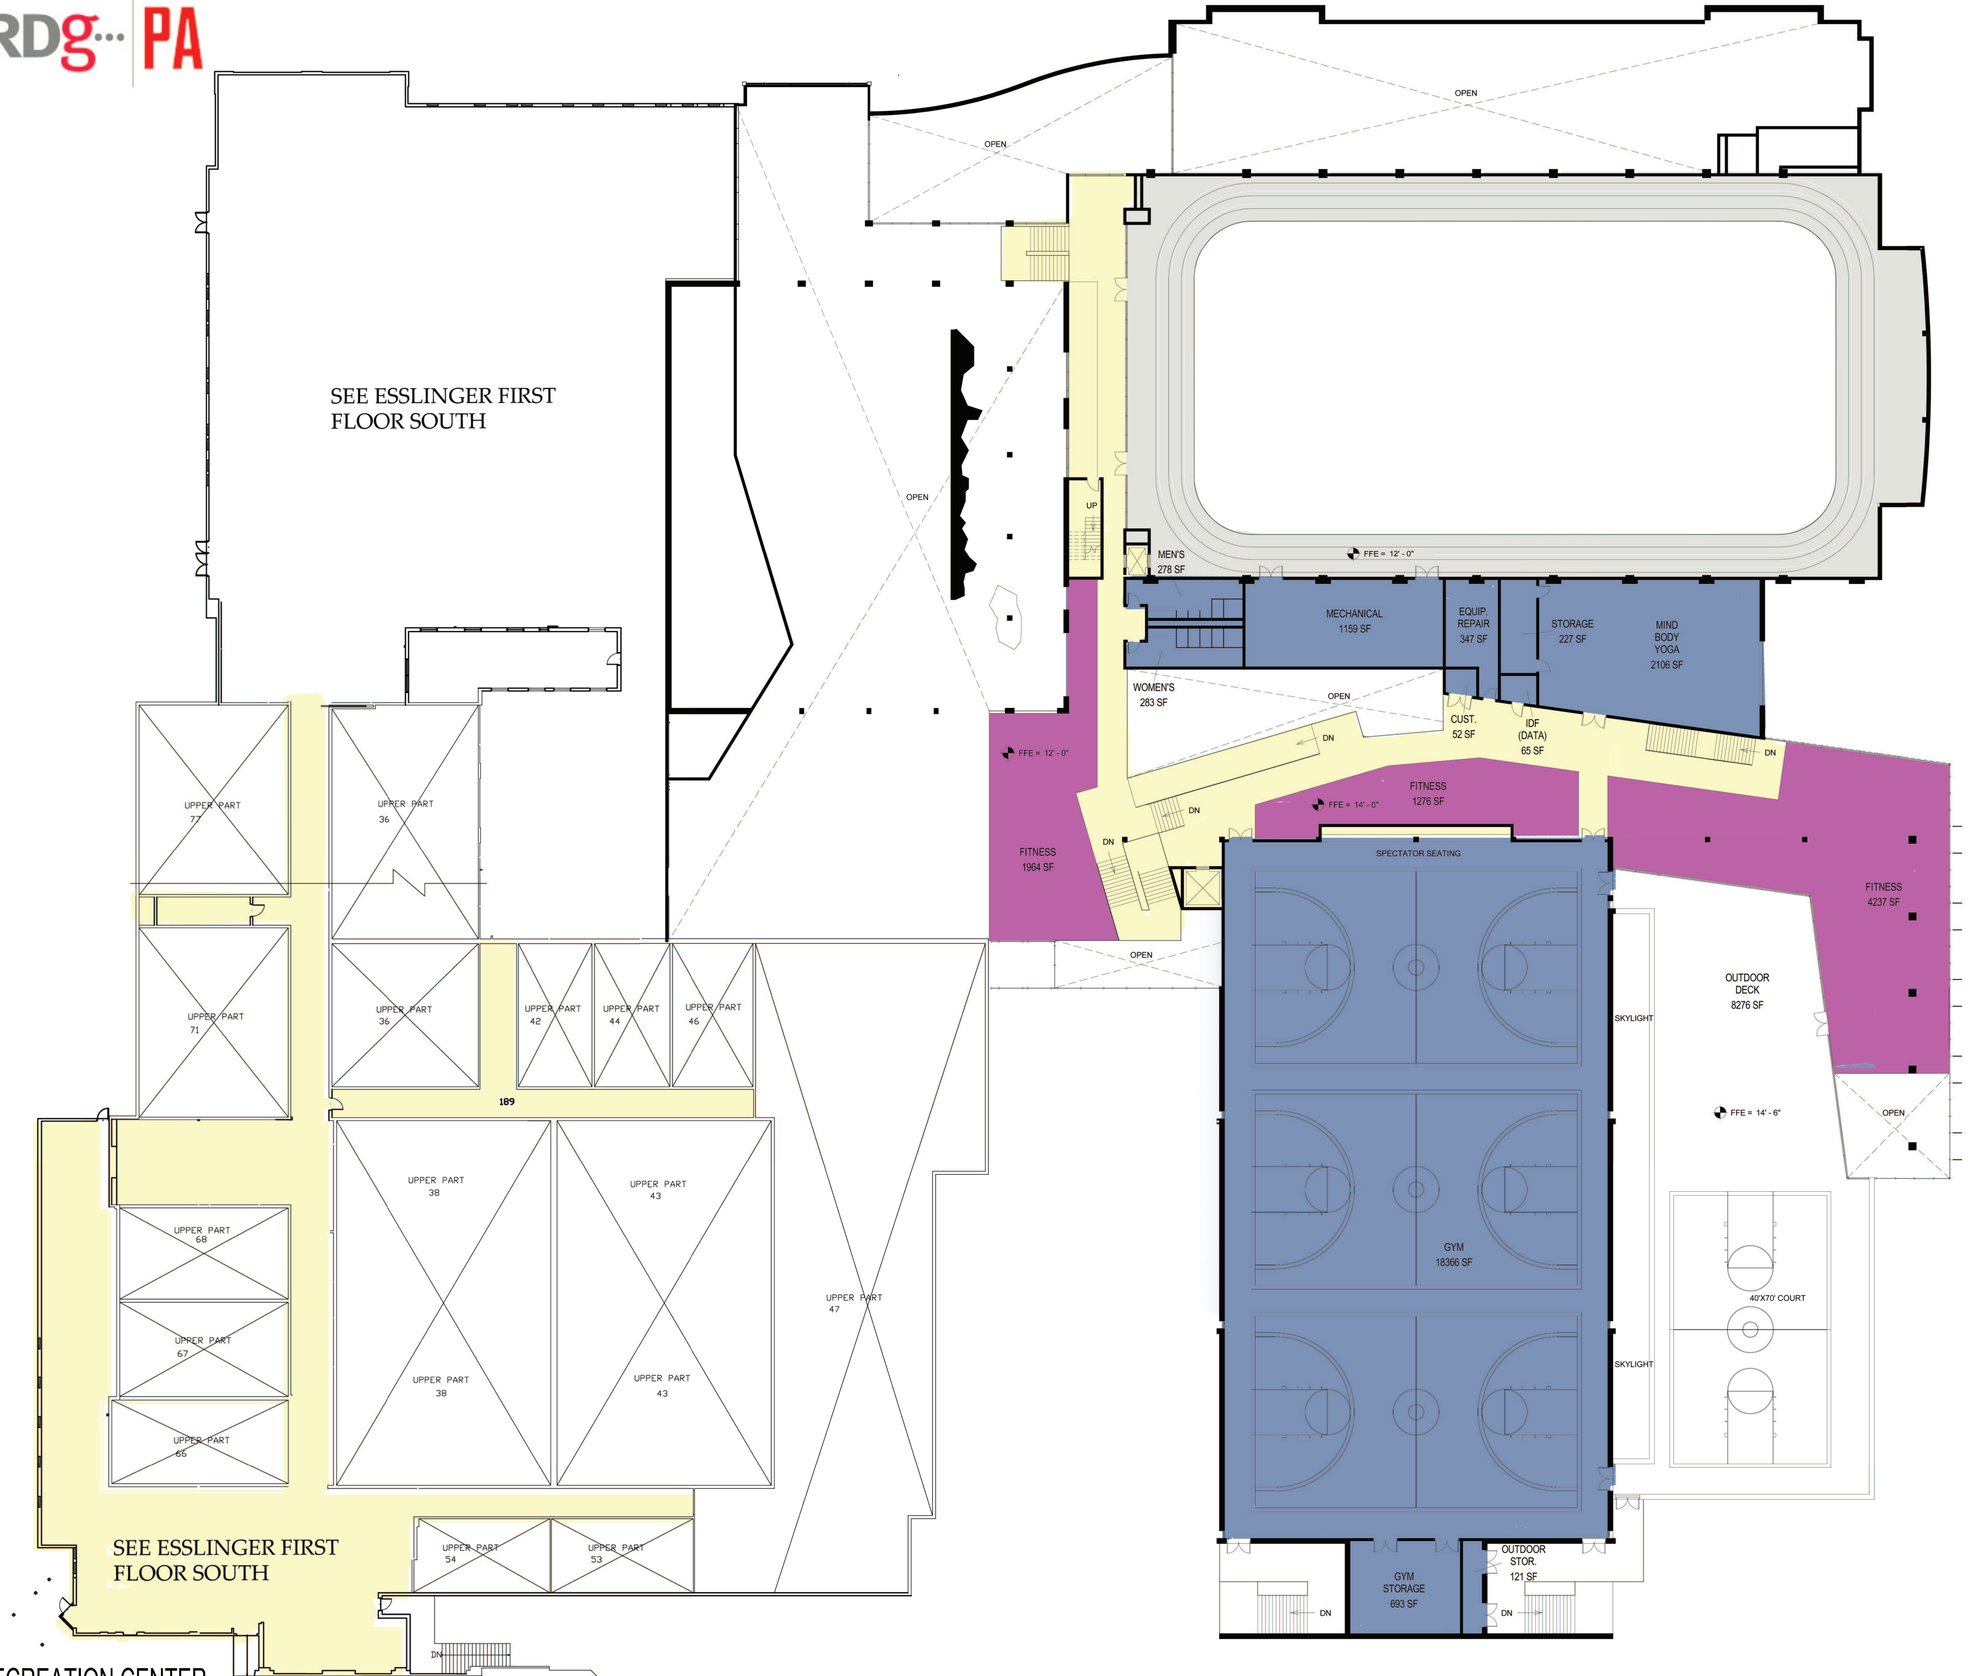

STUDENT RECREATION CENTER

University of Oregon

Upper Level Floor Plan

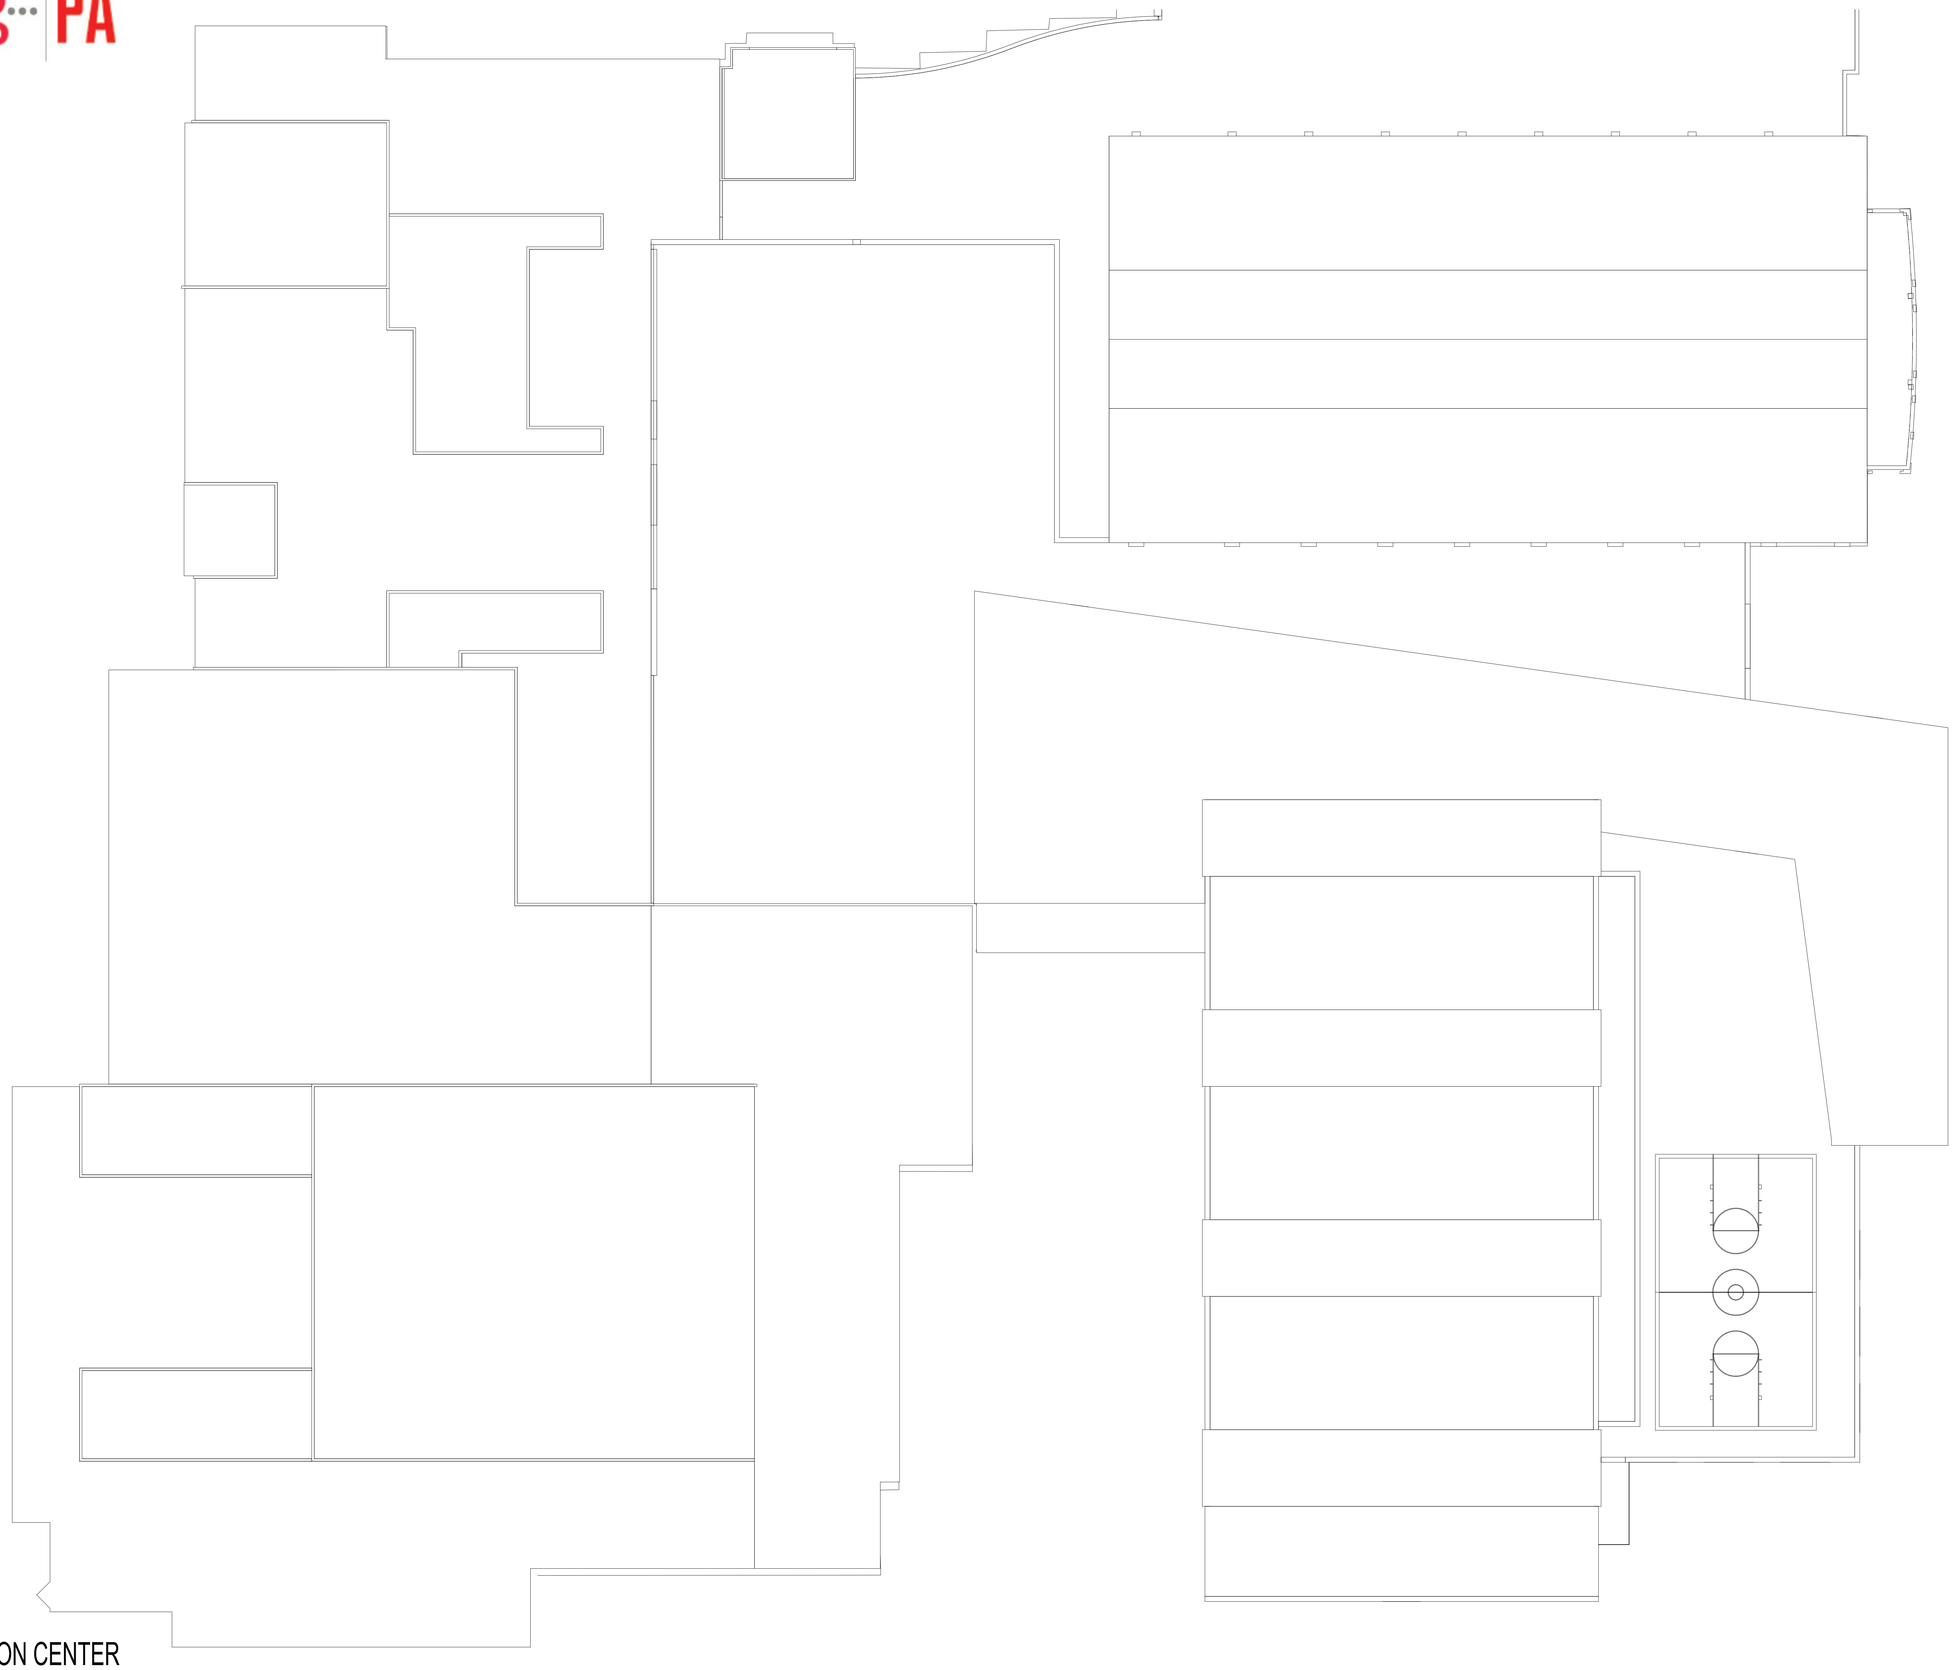

STUDENT RECREATION CENTER

University of Oregon

Roof Plan

South Elevation

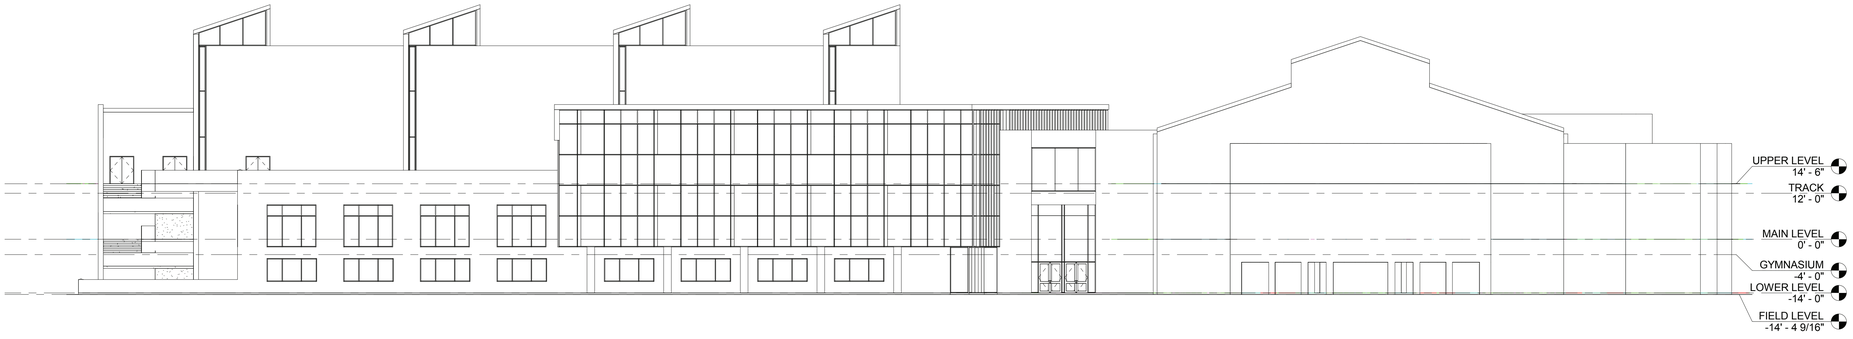

East Elevation

0 8 16

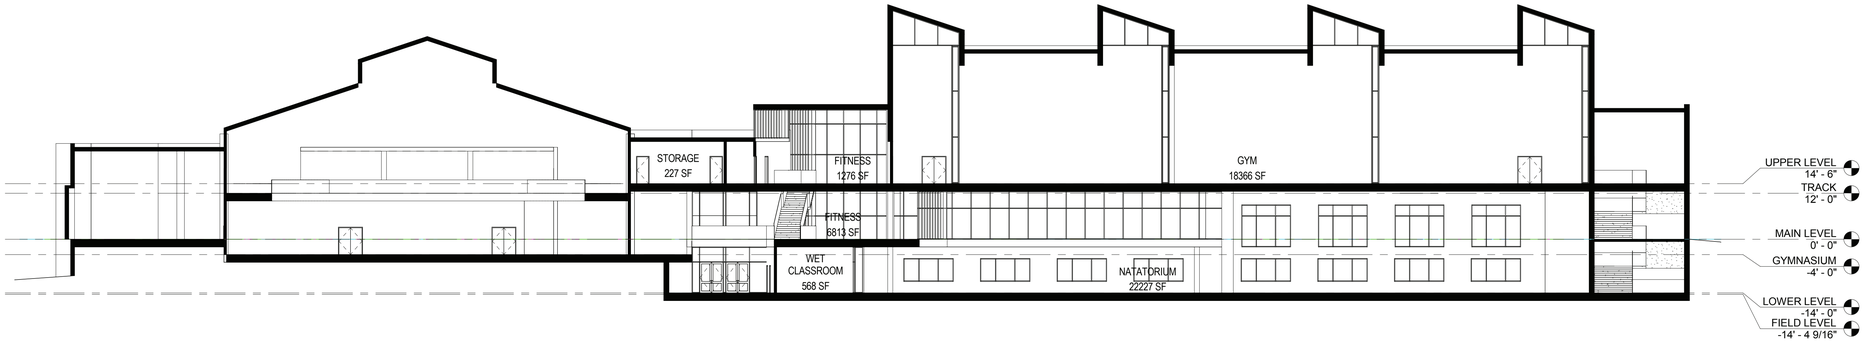

Section Facing East

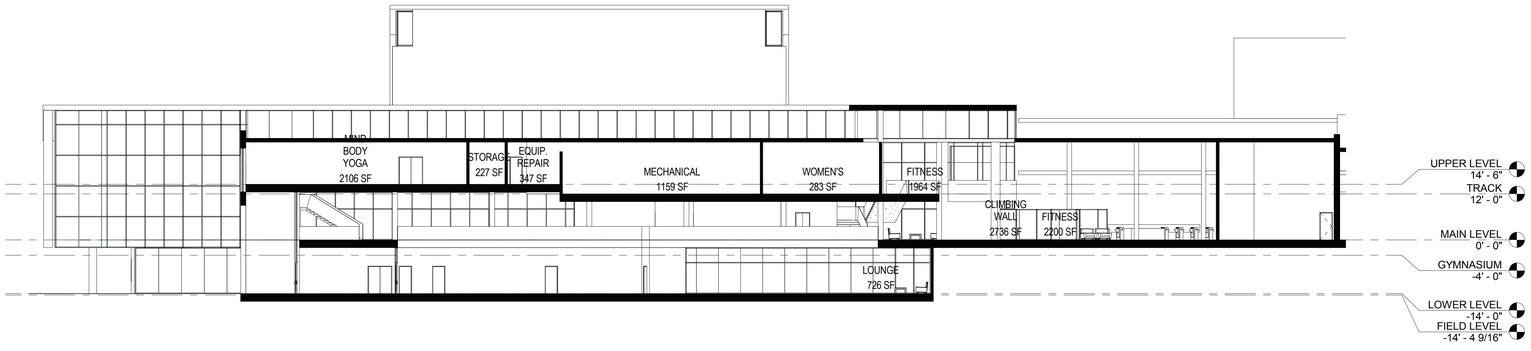

Section Facing South

0 8 16

STUDENT RECREATION CENTER

University of Oregon

BUILDING SECTIONS

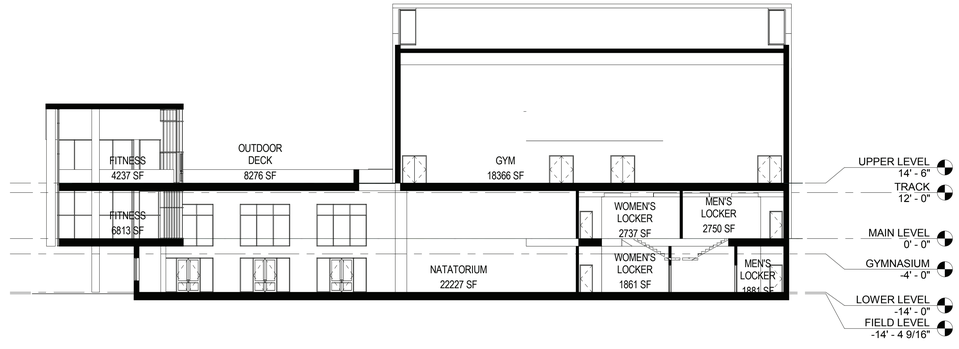

Section Facing South

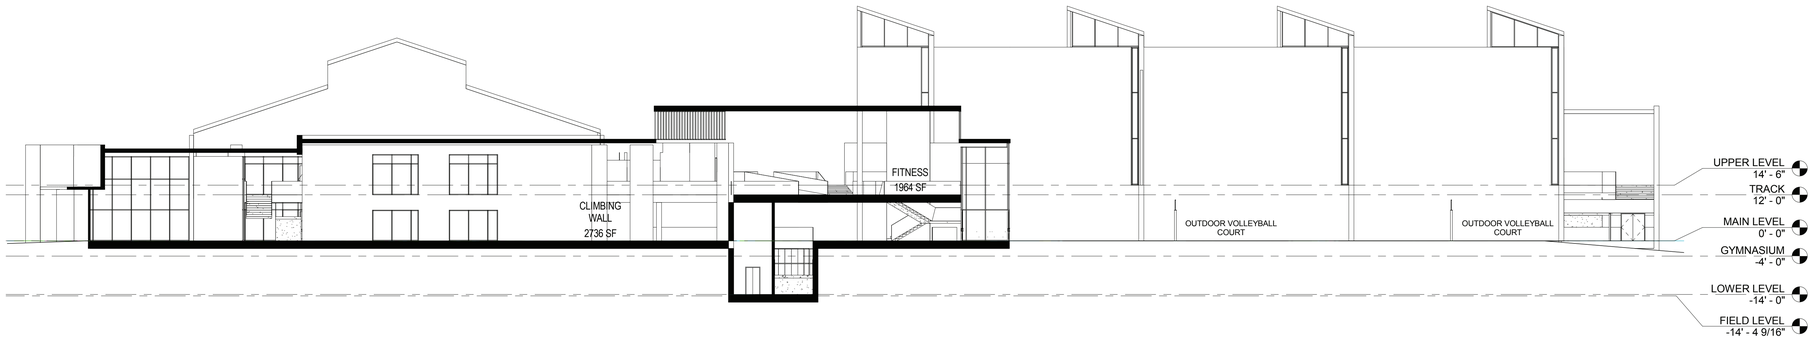

Section Facing East

0 8 16

STUDENT RECREATION CENTER

University of Oregon

BUILDING SECTIONS

RDg... PA

STUDENT RECREATION CENTER

University of Oregon

RDg... PA

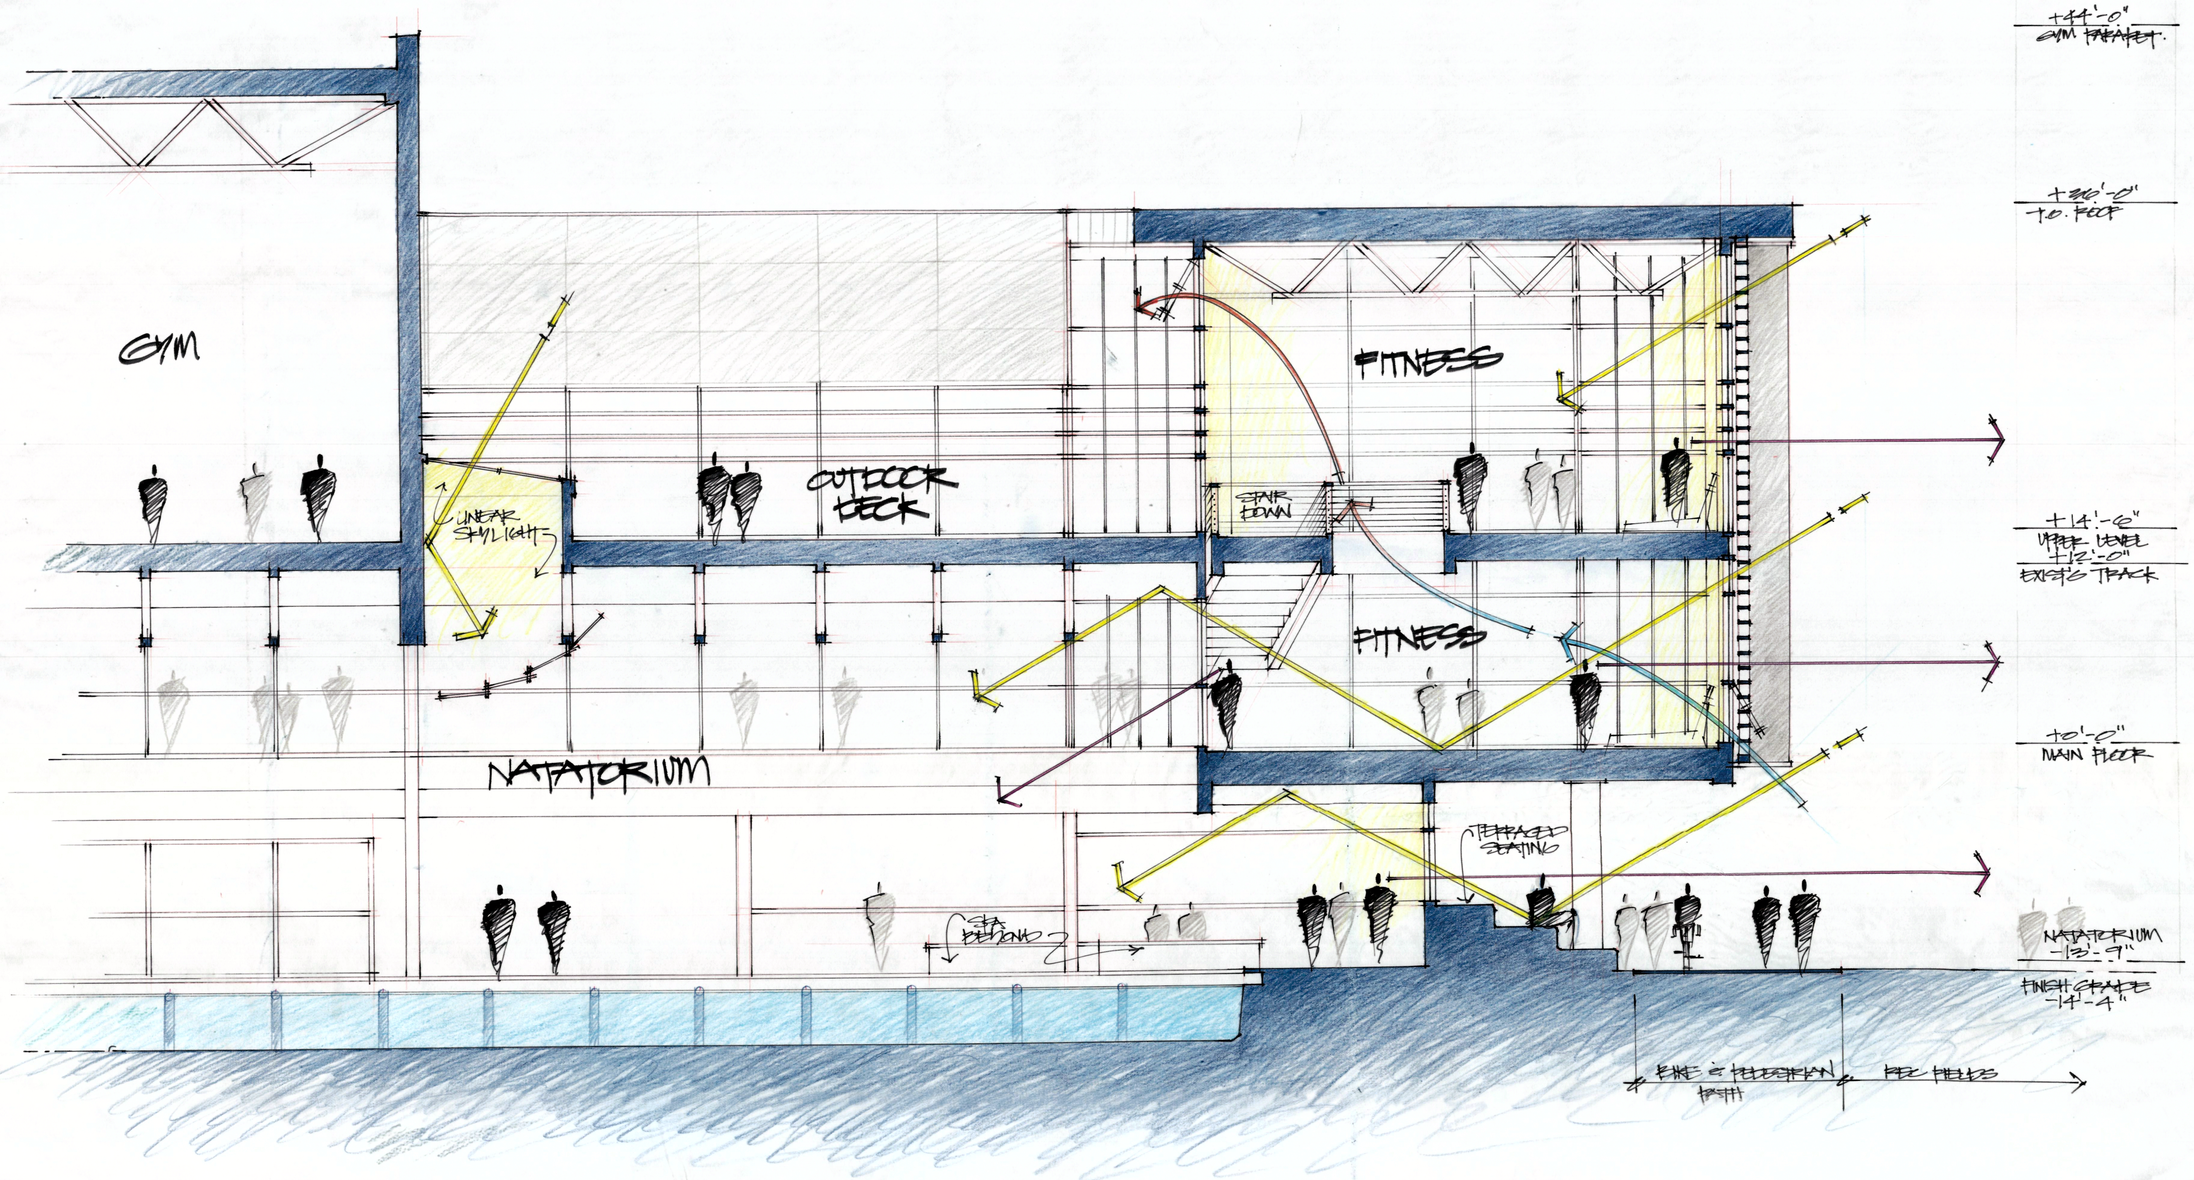

STUDENT RECREATION CENTER

University of Oregon

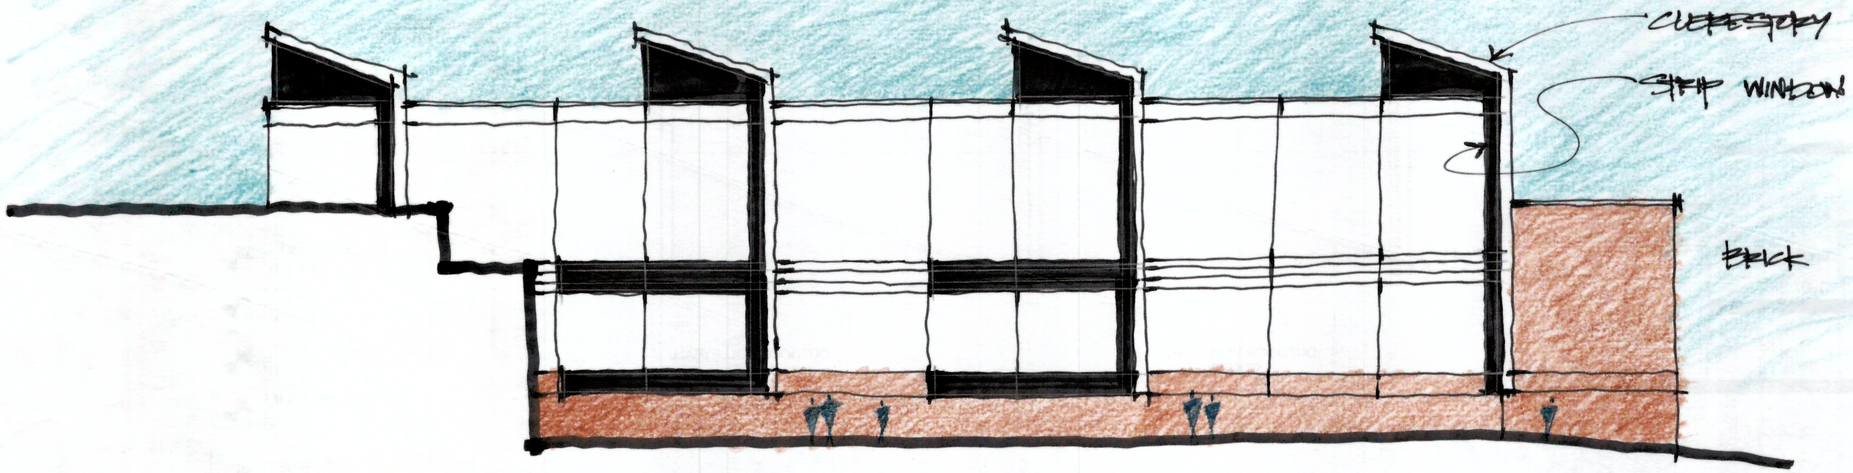

WEST ELEVATION
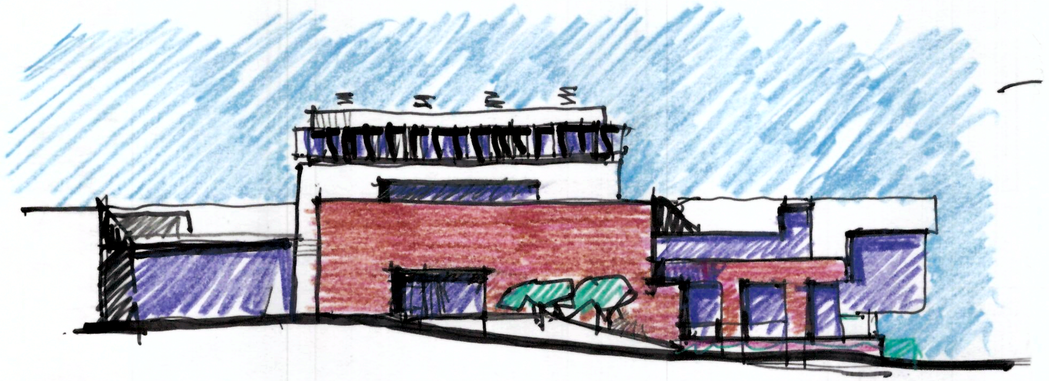
1/16"